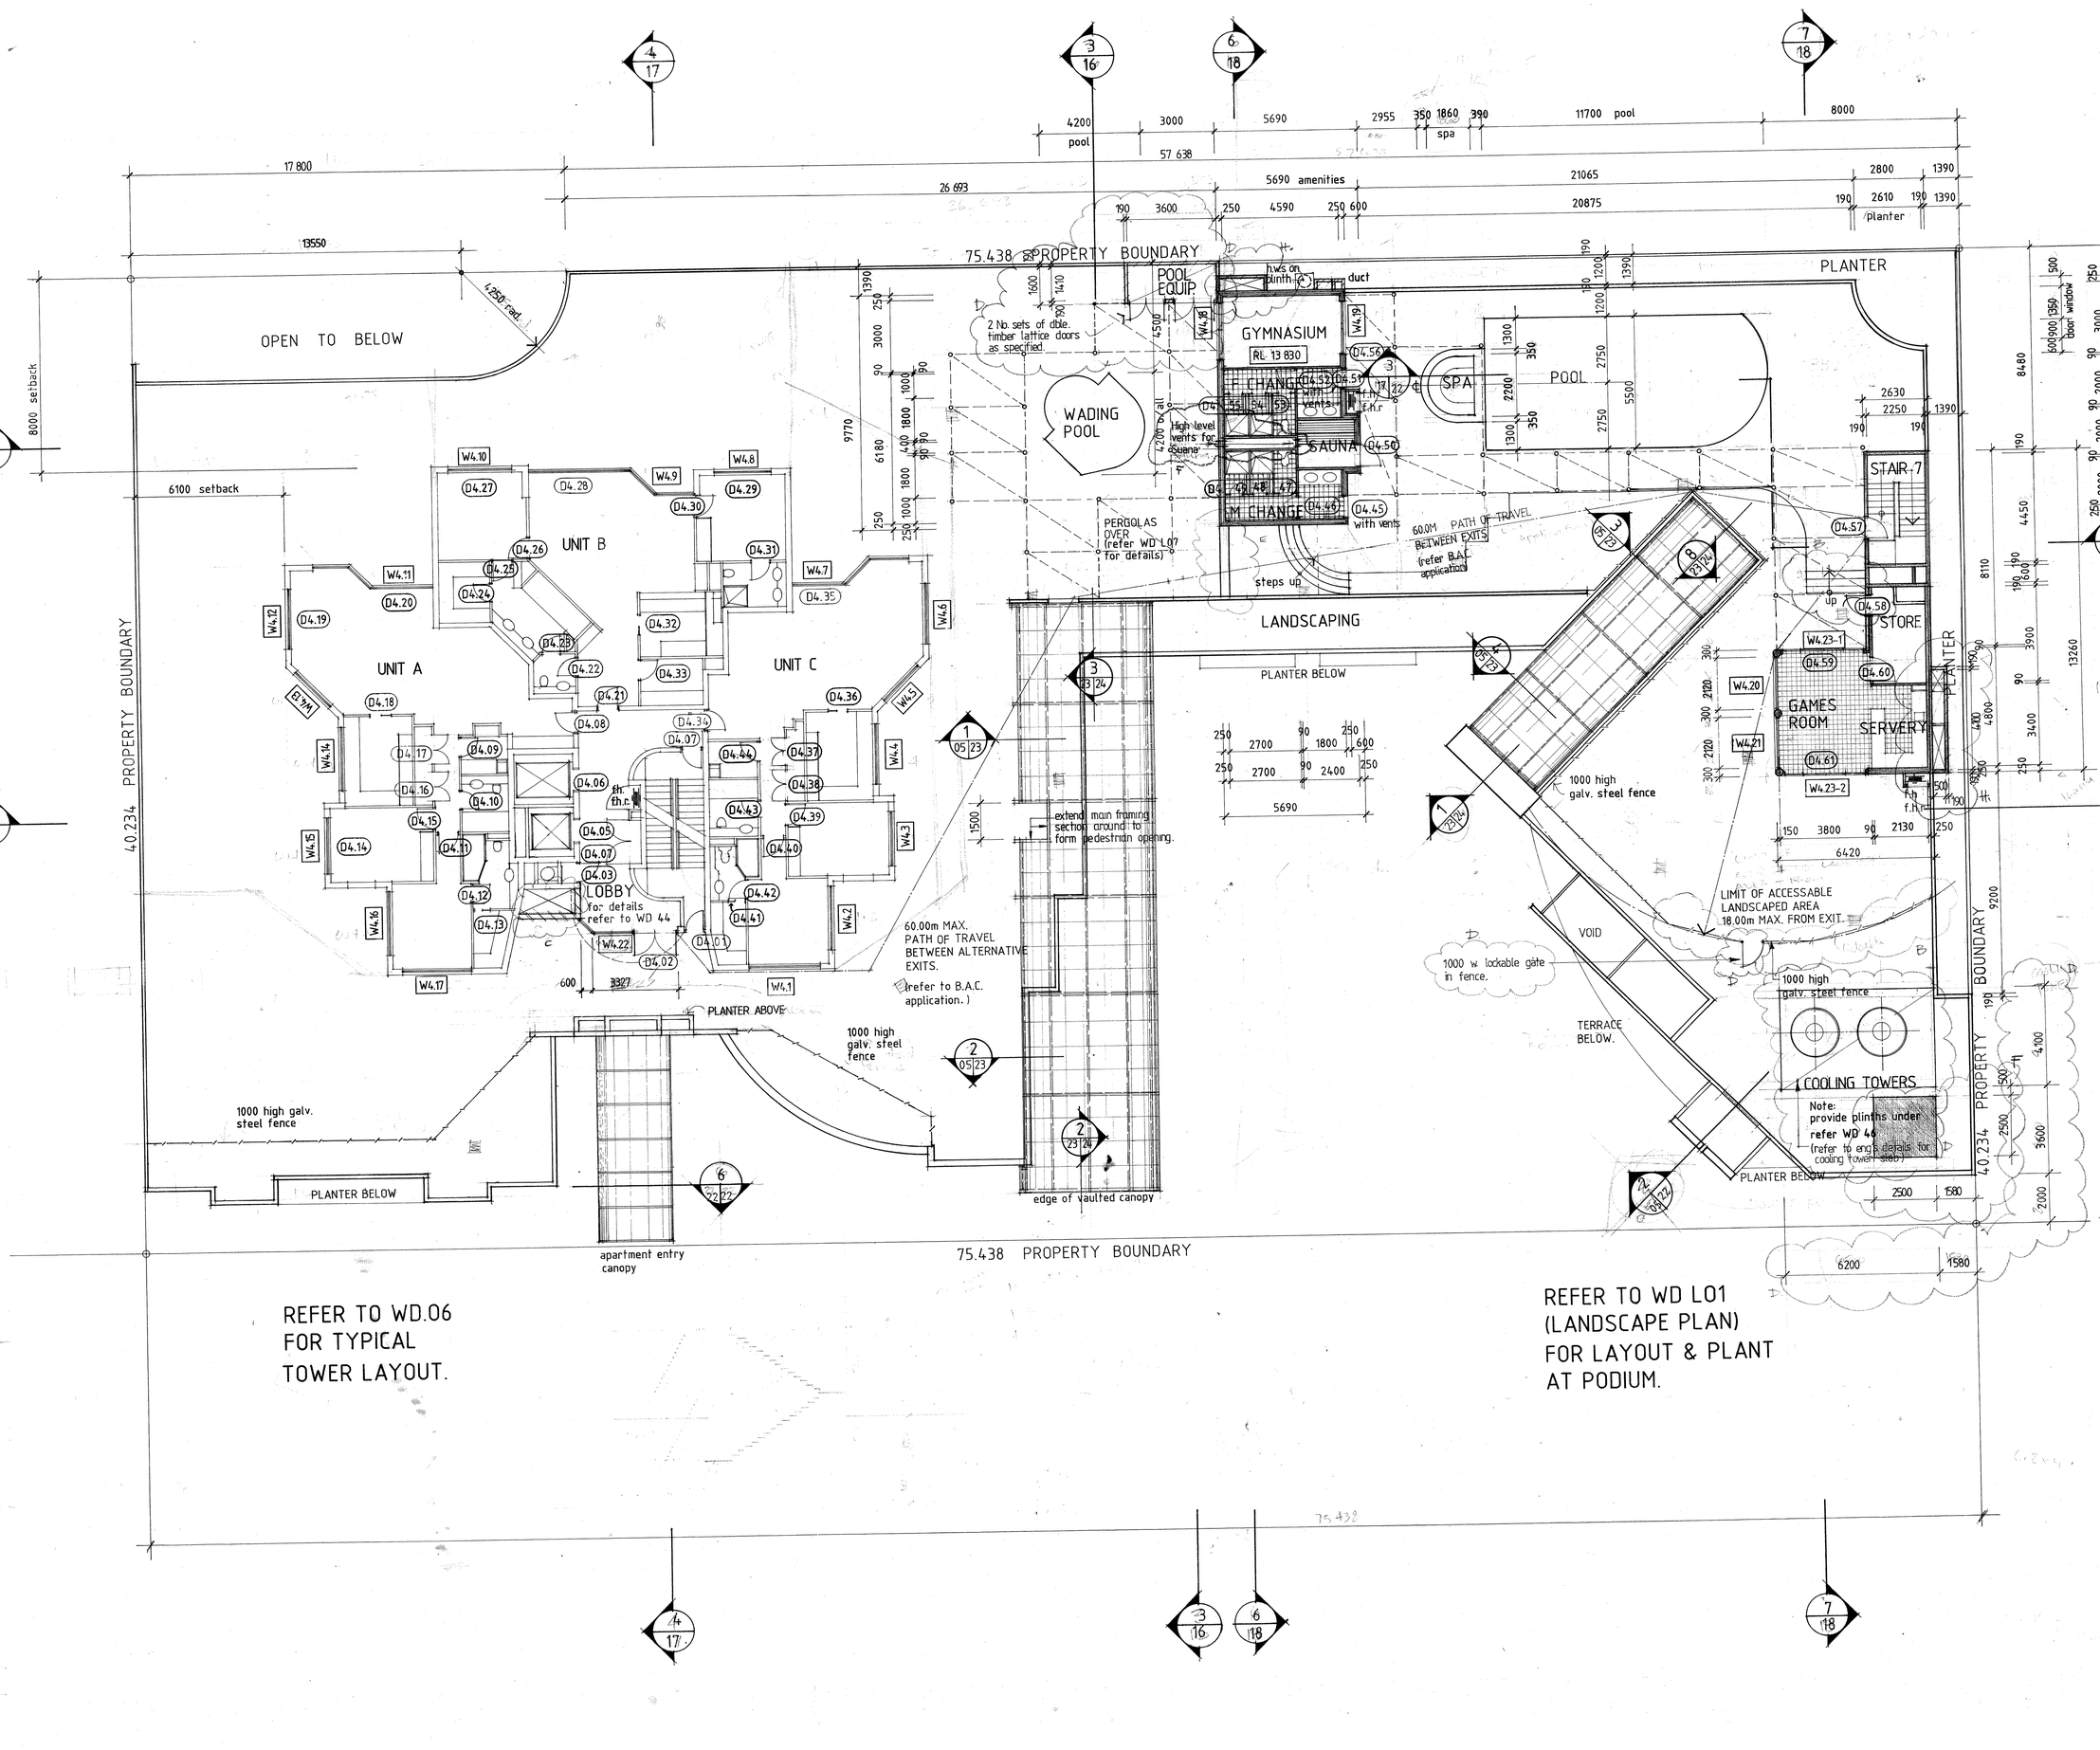

LEGEND:

f.h. fire hydrant

f.h.r fire hose reel with 36.0m hose

Issue	Revision	Date
H	Shop exhaust ducts added	2/11/89
G	SAUNA VENTS INDICATED.	4/9/89
F	Satellite dish slab added	3/8/89
E	Steps	3/7/89
D	Cooling tower slab shown Gate added Pool equip room added Pergola amended	19/4/89
C	New duct added.	13/1/89
B.	Fence to cooling tower enclosure relocated. Stair by D4.58 Moved south	01/09/88
A.	TENDER ISSUE	14·3·88

Project
VICTORIA SQUARE

Location
LOTS 19-23
VICTORIA AVENUE
BROADBEACH

Client
THE HAMILTON GROUP

Title
PODIUM LEVEL 4

Stage
WORKING DRAWING

Forgan Smith Architects Pty Ltd

Office 7 Rodman Centre
Karp Court Bundall
P.O. Box 5095
Gold Coast Mail Centre 4217
Queensland Australia
Telephone (075) 92 0447
Facsimile (075) 39 8022

scale	1:100	drawn	
date	DEC 87	issue	H

drawing **55 WD 05**

These designs & plans are copyright and are not to be used or reproduced wholly or in part without the written permission of the architects.
Verify all dimensions on site before work commences referring any discrepancies to the architect. Do not scale from the drawing. If the Contractor considers the execution of any work shown on the drawing constitutes a variation to the contract inform the architect in writing and obtain approval before proceeding.